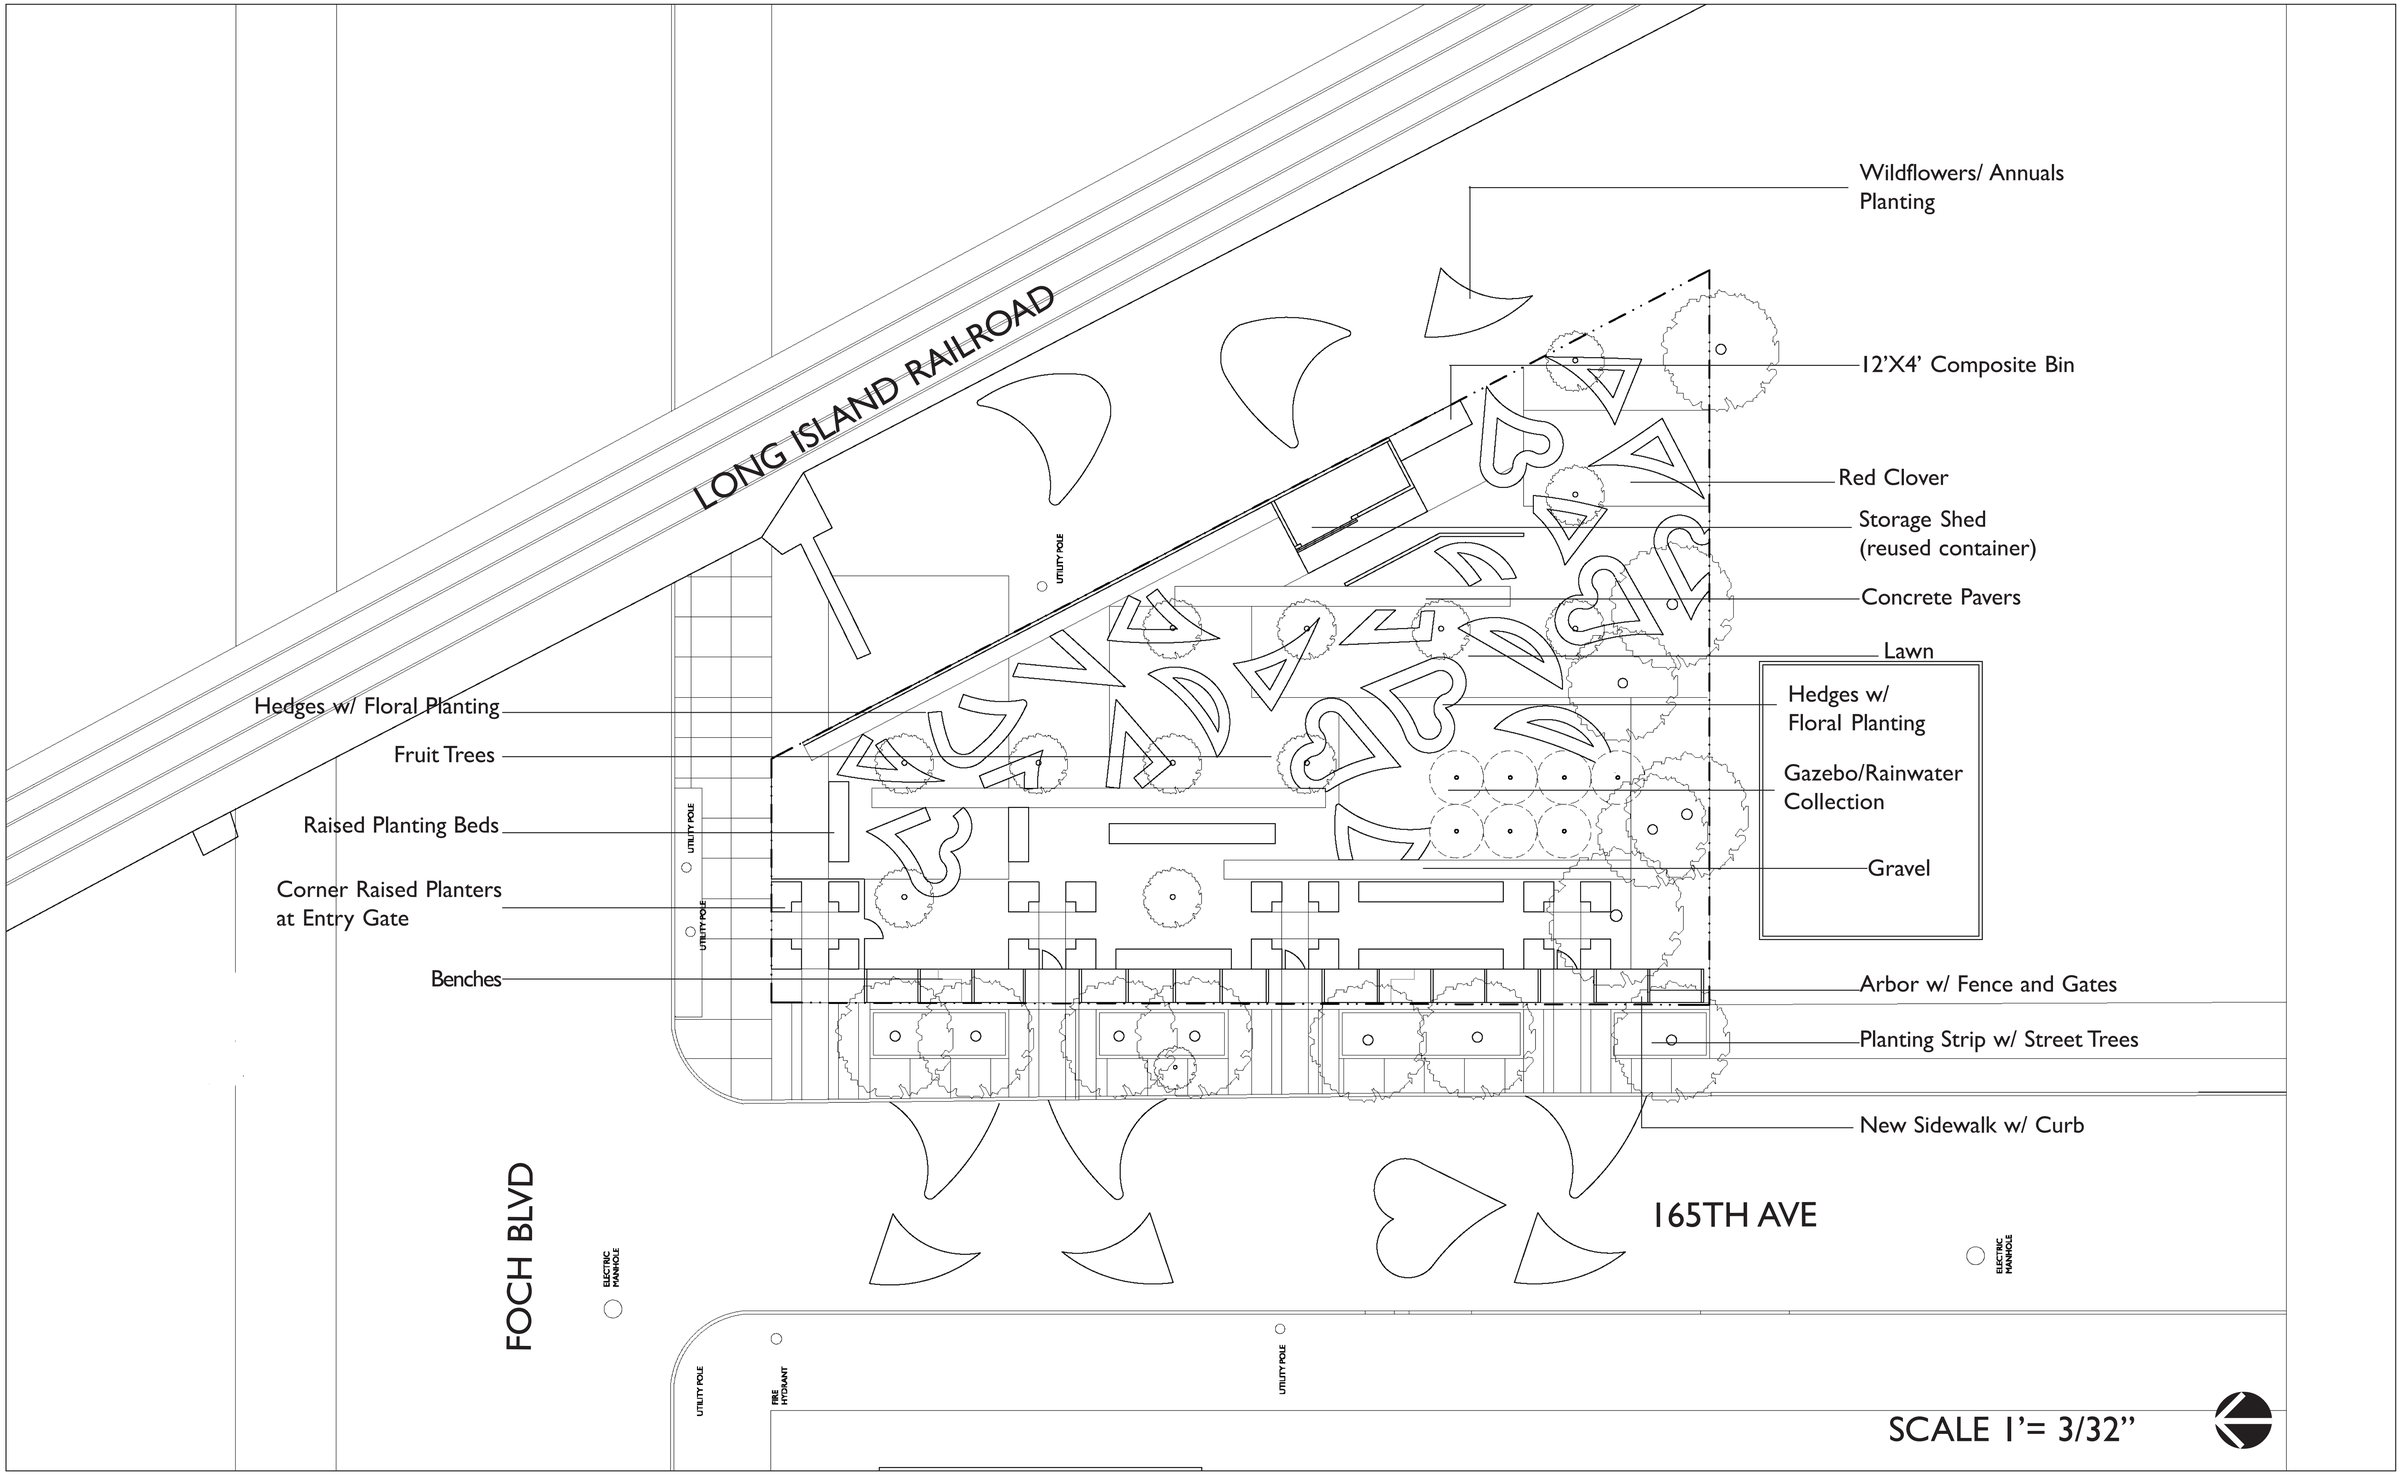

BAISLEY PARK COMMUNITY GARDEN
NEW YORK RESTORATION PROJECT
BAISLEY PARK CIVIC ASSOC.
JAMAICA QUEENS, NY

HOOD DESIGN
URBAN LANDSCAPE AND SITE ARCHITECTURE